LIMESTONE PERMACULTURE FARM

"Walk-in Netted Tunnel"

(Designed for use with 6m wide Veg Net & recycled screen doors)

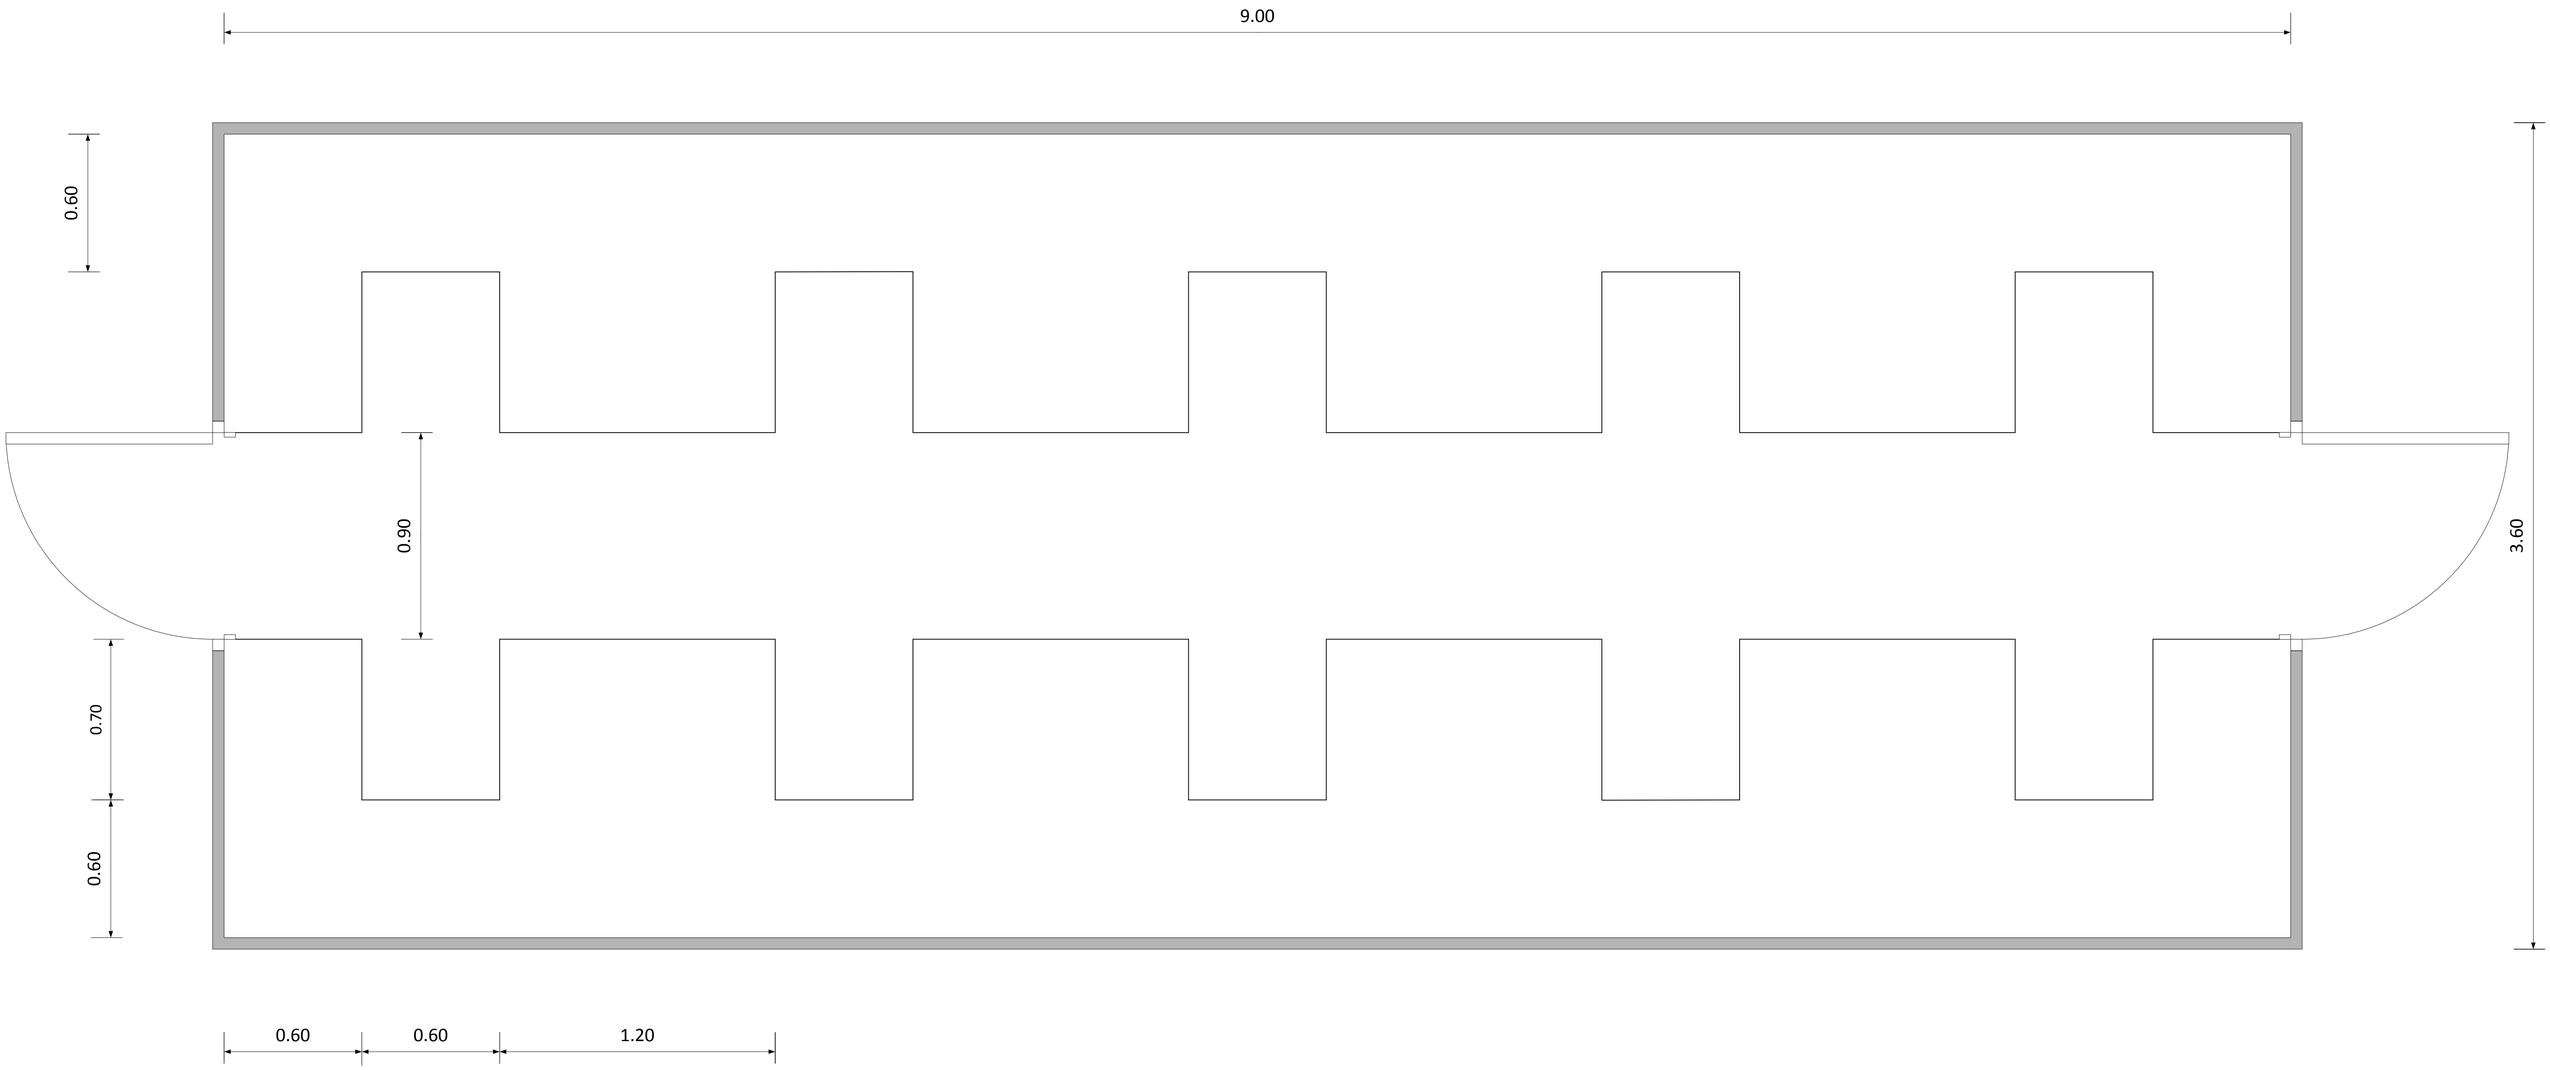

Notes

Bed surface area = 19.2 square metres
Bed volume = 5.76 cubic metres
Bed edging overall = 55.2 Lm
Internal Bed edging = 32 Lm

18/ Galv 50mm pipe approx 1m long
9/ 50mm (internal dia)Poly pipe approx 5.5m long
36 Lm x 900mm x 114gram woven weed mat
Newspaper & cardboard

2/ 4.8m Ridge – 70mm x 45mm
2/3.6m & 2/2.4m Door jamb – 70mm x 35mm
30/ hardwood or metal pegs (to support bed edging)
4/4.8 x 45mm x 20mm battens (to affix net on sides)
2 x recycled security screen doors
15 Lm x (6m wide) Horticultural Vegetable net

Limestone Permaculture
www.limestonepermaculture.com
limestone.permaculture@gmail.com
Follow us on Facebook